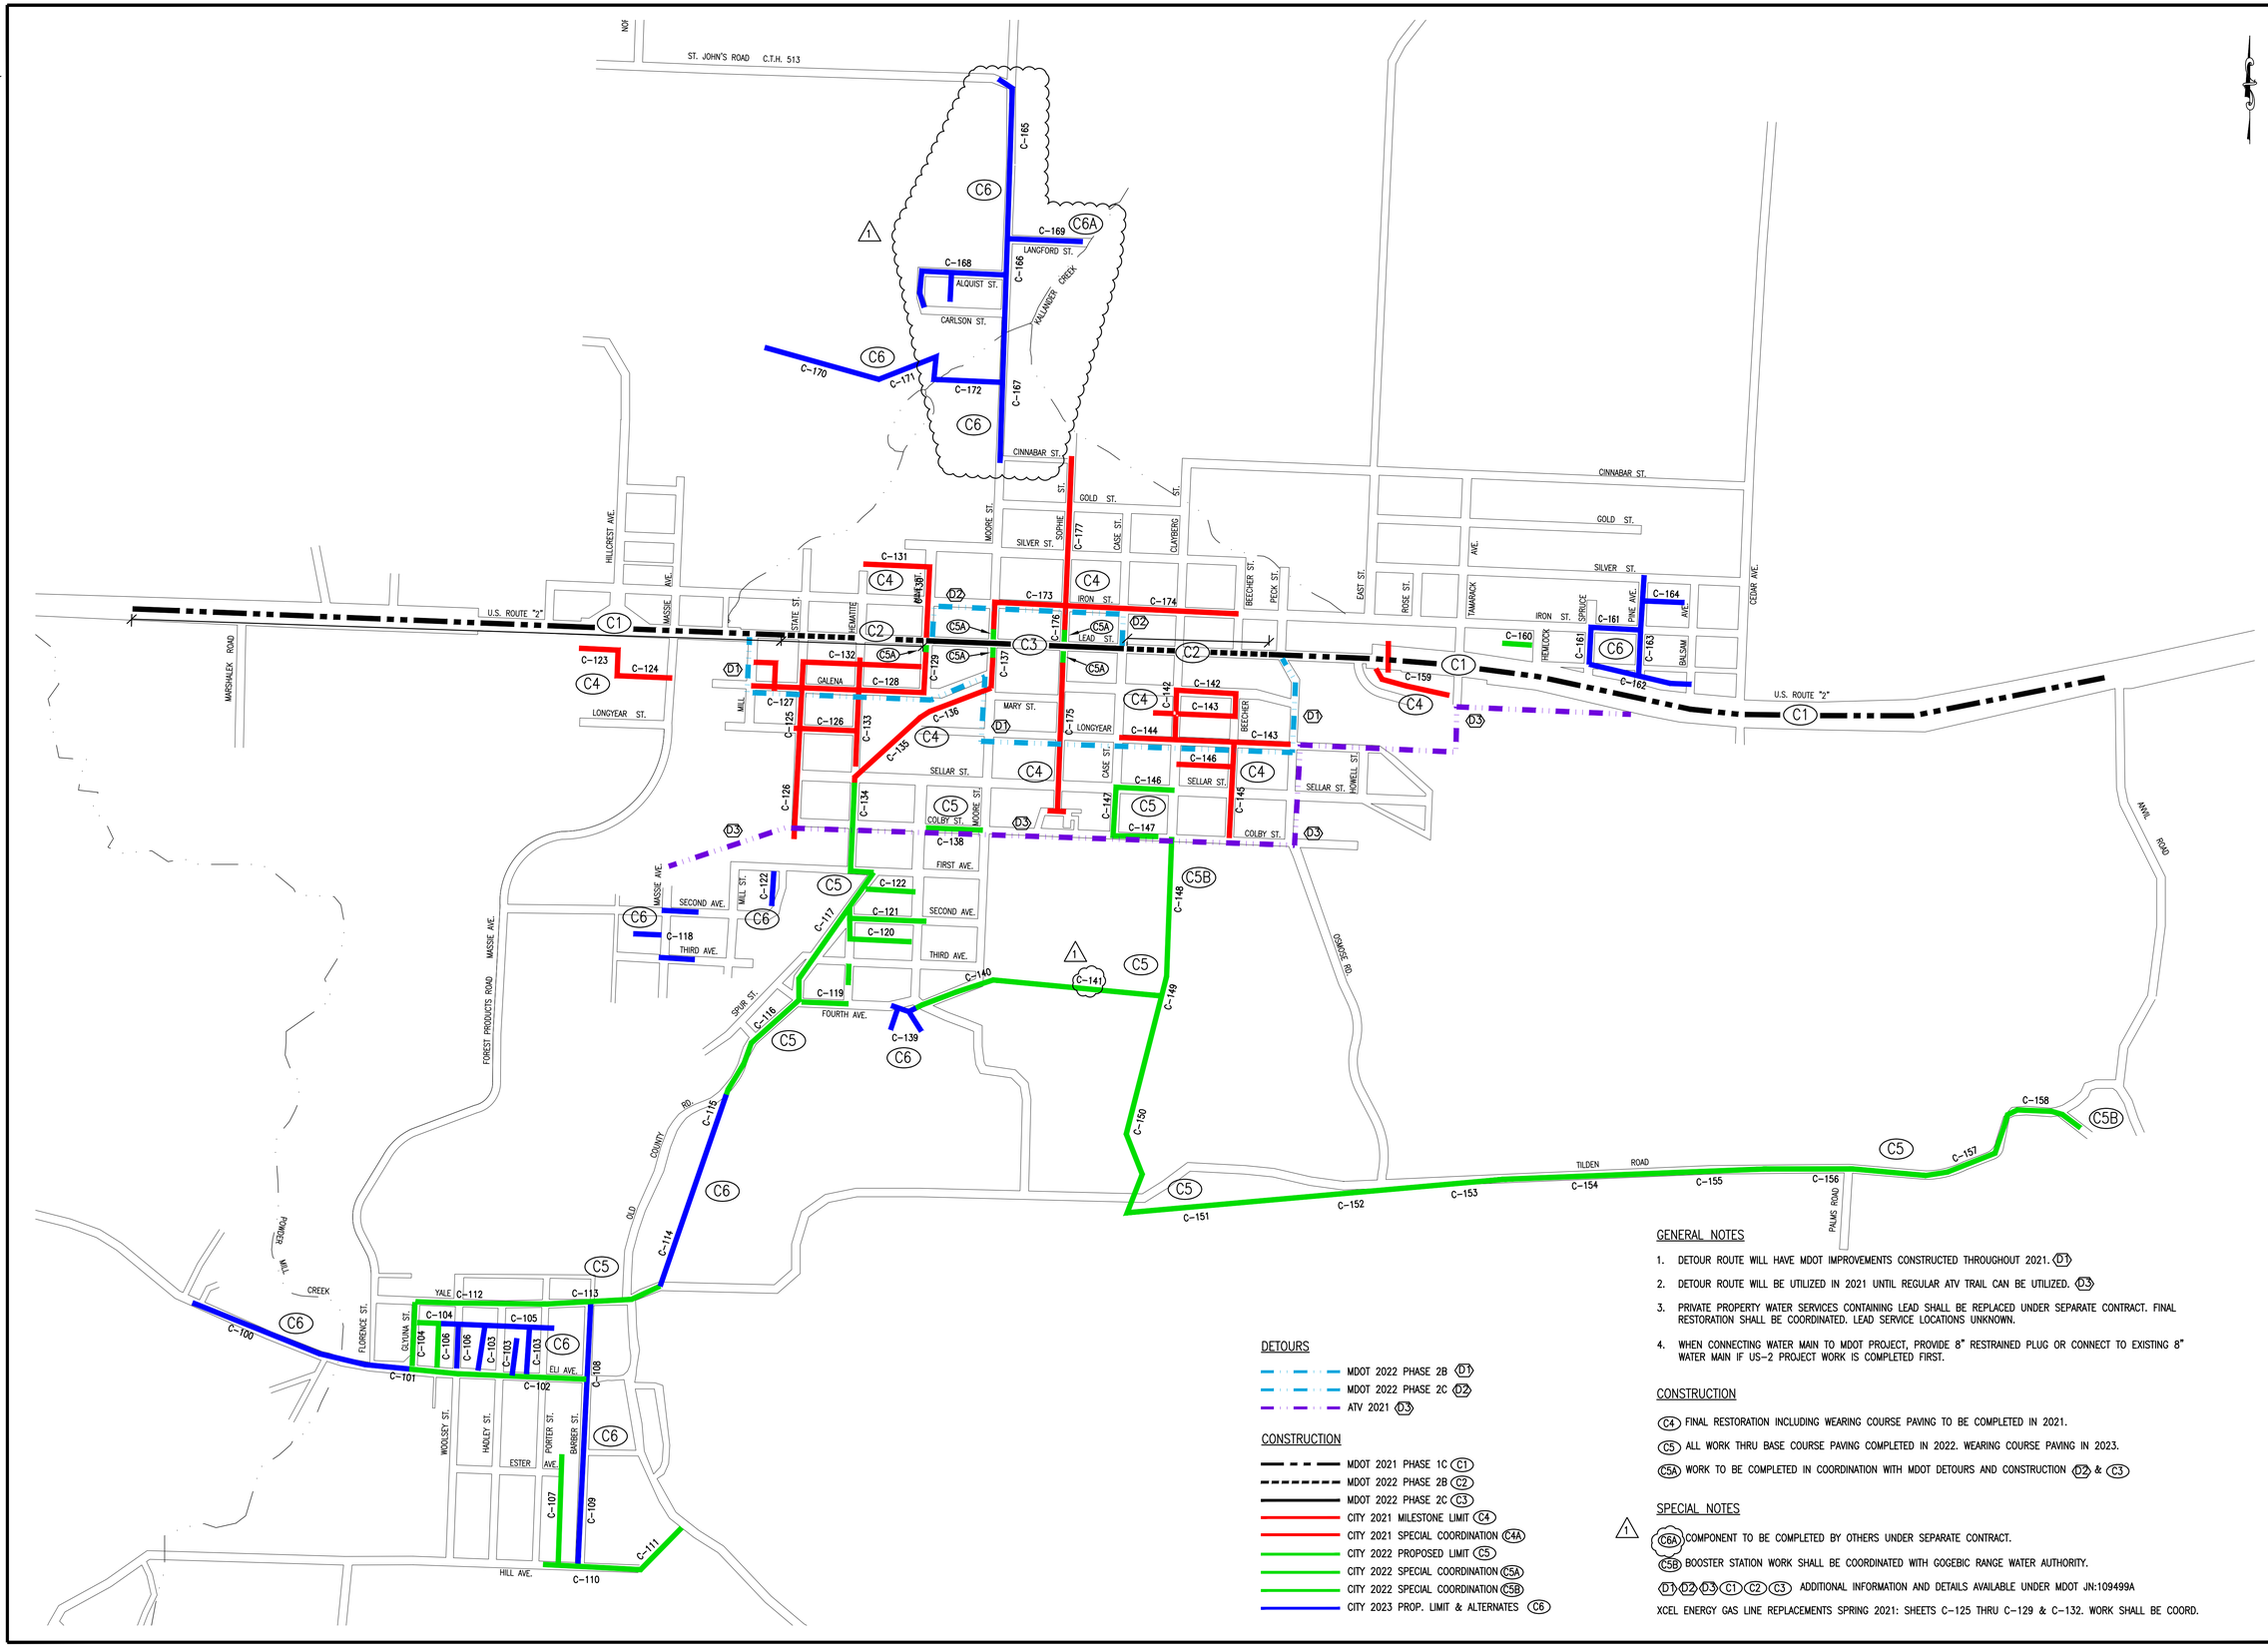

GENERAL NOTES

1. DETOUR ROUTE WILL HAVE MDOT IMPROVEMENTS CONSTRUCTED THROUGHOUT 2021. (D1)
2. DETOUR ROUTE WILL BE UTILIZED IN 2021 UNTIL REGULAR ATV TRAIL CAN BE UTILIZED. (D3)
3. PRIVATE PROPERTY WATER SERVICES CONTAINING LEAD SHALL BE REPLACED UNDER SEPARATE CONTRACT. FINAL RESTORATION SHALL BE COORDINATED. LEAD SERVICE LOCATIONS UNKNOWN.
4. WHEN CONNECTING WATER MAIN TO MDOT PROJECT, PROVIDE 8" RESTRAINED PLUG OR CONNECT TO EXISTING 8" WATER MAIN IF US-2 PROJECT WORK IS COMPLETED FIRST.

DETOURS

- MDOT 2022 PHASE 2B (D1)
- MDOT 2022 PHASE 2C (D2)
- ATV 2021 (D3)

CONSTRUCTION

- MDOT 2021 PHASE 1C (C1)
- MDOT 2022 PHASE 2B (C2)
- MDOT 2022 PHASE 2C (C3)
- CITY 2021 MILESTONE LIMIT (C4)
- CITY 2021 SPECIAL COORDINATION (C4A)
- CITY 2022 PROPOSED LIMIT (C5)
- CITY 2022 SPECIAL COORDINATION (C5A)
- CITY 2022 SPECIAL COORDINATION (C5B)
- CITY 2023 PROP. LIMIT & ALTERNATES (C6)

CONSTRUCTION

(C4) FINAL RESTORATION INCLUDING WEARING COURSE PAVING TO BE COMPLETED IN 2021.

(C5) ALL WORK THRU BASE COURSE PAVING COMPLETED IN 2022. WEARING COURSE PAVING IN 2023.

(C5A) WORK TO BE COMPLETED IN COORDINATION WITH MDOT DETOURS AND CONSTRUCTION (D2) & (C3)

SPECIAL NOTES

1 (C6A) COMPONENT TO BE COMPLETED BY OTHERS UNDER SEPARATE CONTRACT.

(C5B) BOOSTER STATION WORK SHALL BE COORDINATED WITH GOGEBIC RANGE WATER AUTHORITY.

(D1) (D2) (D3) (C1) (C2) (C3) ADDITIONAL INFORMATION AND DETAILS AVAILABLE UNDER MDOT JN:109499A

XCEL ENERGY GAS LINE REPLACEMENTS SPRING 2021: SHEETS C-125 THRU C-129 & C-132. WORK SHALL BE COORD.

c2ae architecture · engineering

www.c2ae.com

CITY OF BESSEMER, MICHIGAN
WATER & WASTEWATER SYSTEM IMPROVEMENTS

GOGEBIC COUNTY, MICHIGAN

MILESTONE MAP AND DETOURS

REVISIONS

REV	DESCRIPTION	DATE
1	ADDENDUM #1	3/11/21

PROJ. #: 180068

DATE: FEBRUARY 2021

SHEET

G-011

ISSUED FOR BIDDING

WE RECYCLE

PLOTTED BY: DERDUIN, JILL 3/10/2021 3:09 PM
N:\2018\180068_Bessemer_USA_WW\Drawings\Sheets\Bessemer_Utilities\G-011 MILESTONE MAP AND DETOURS.dwg , MILESTONE MAP AND DETOURS
CAD STANDARDS: STB

DESIGNED BY: -
CHECKED BY: -
APPROVED BY: -